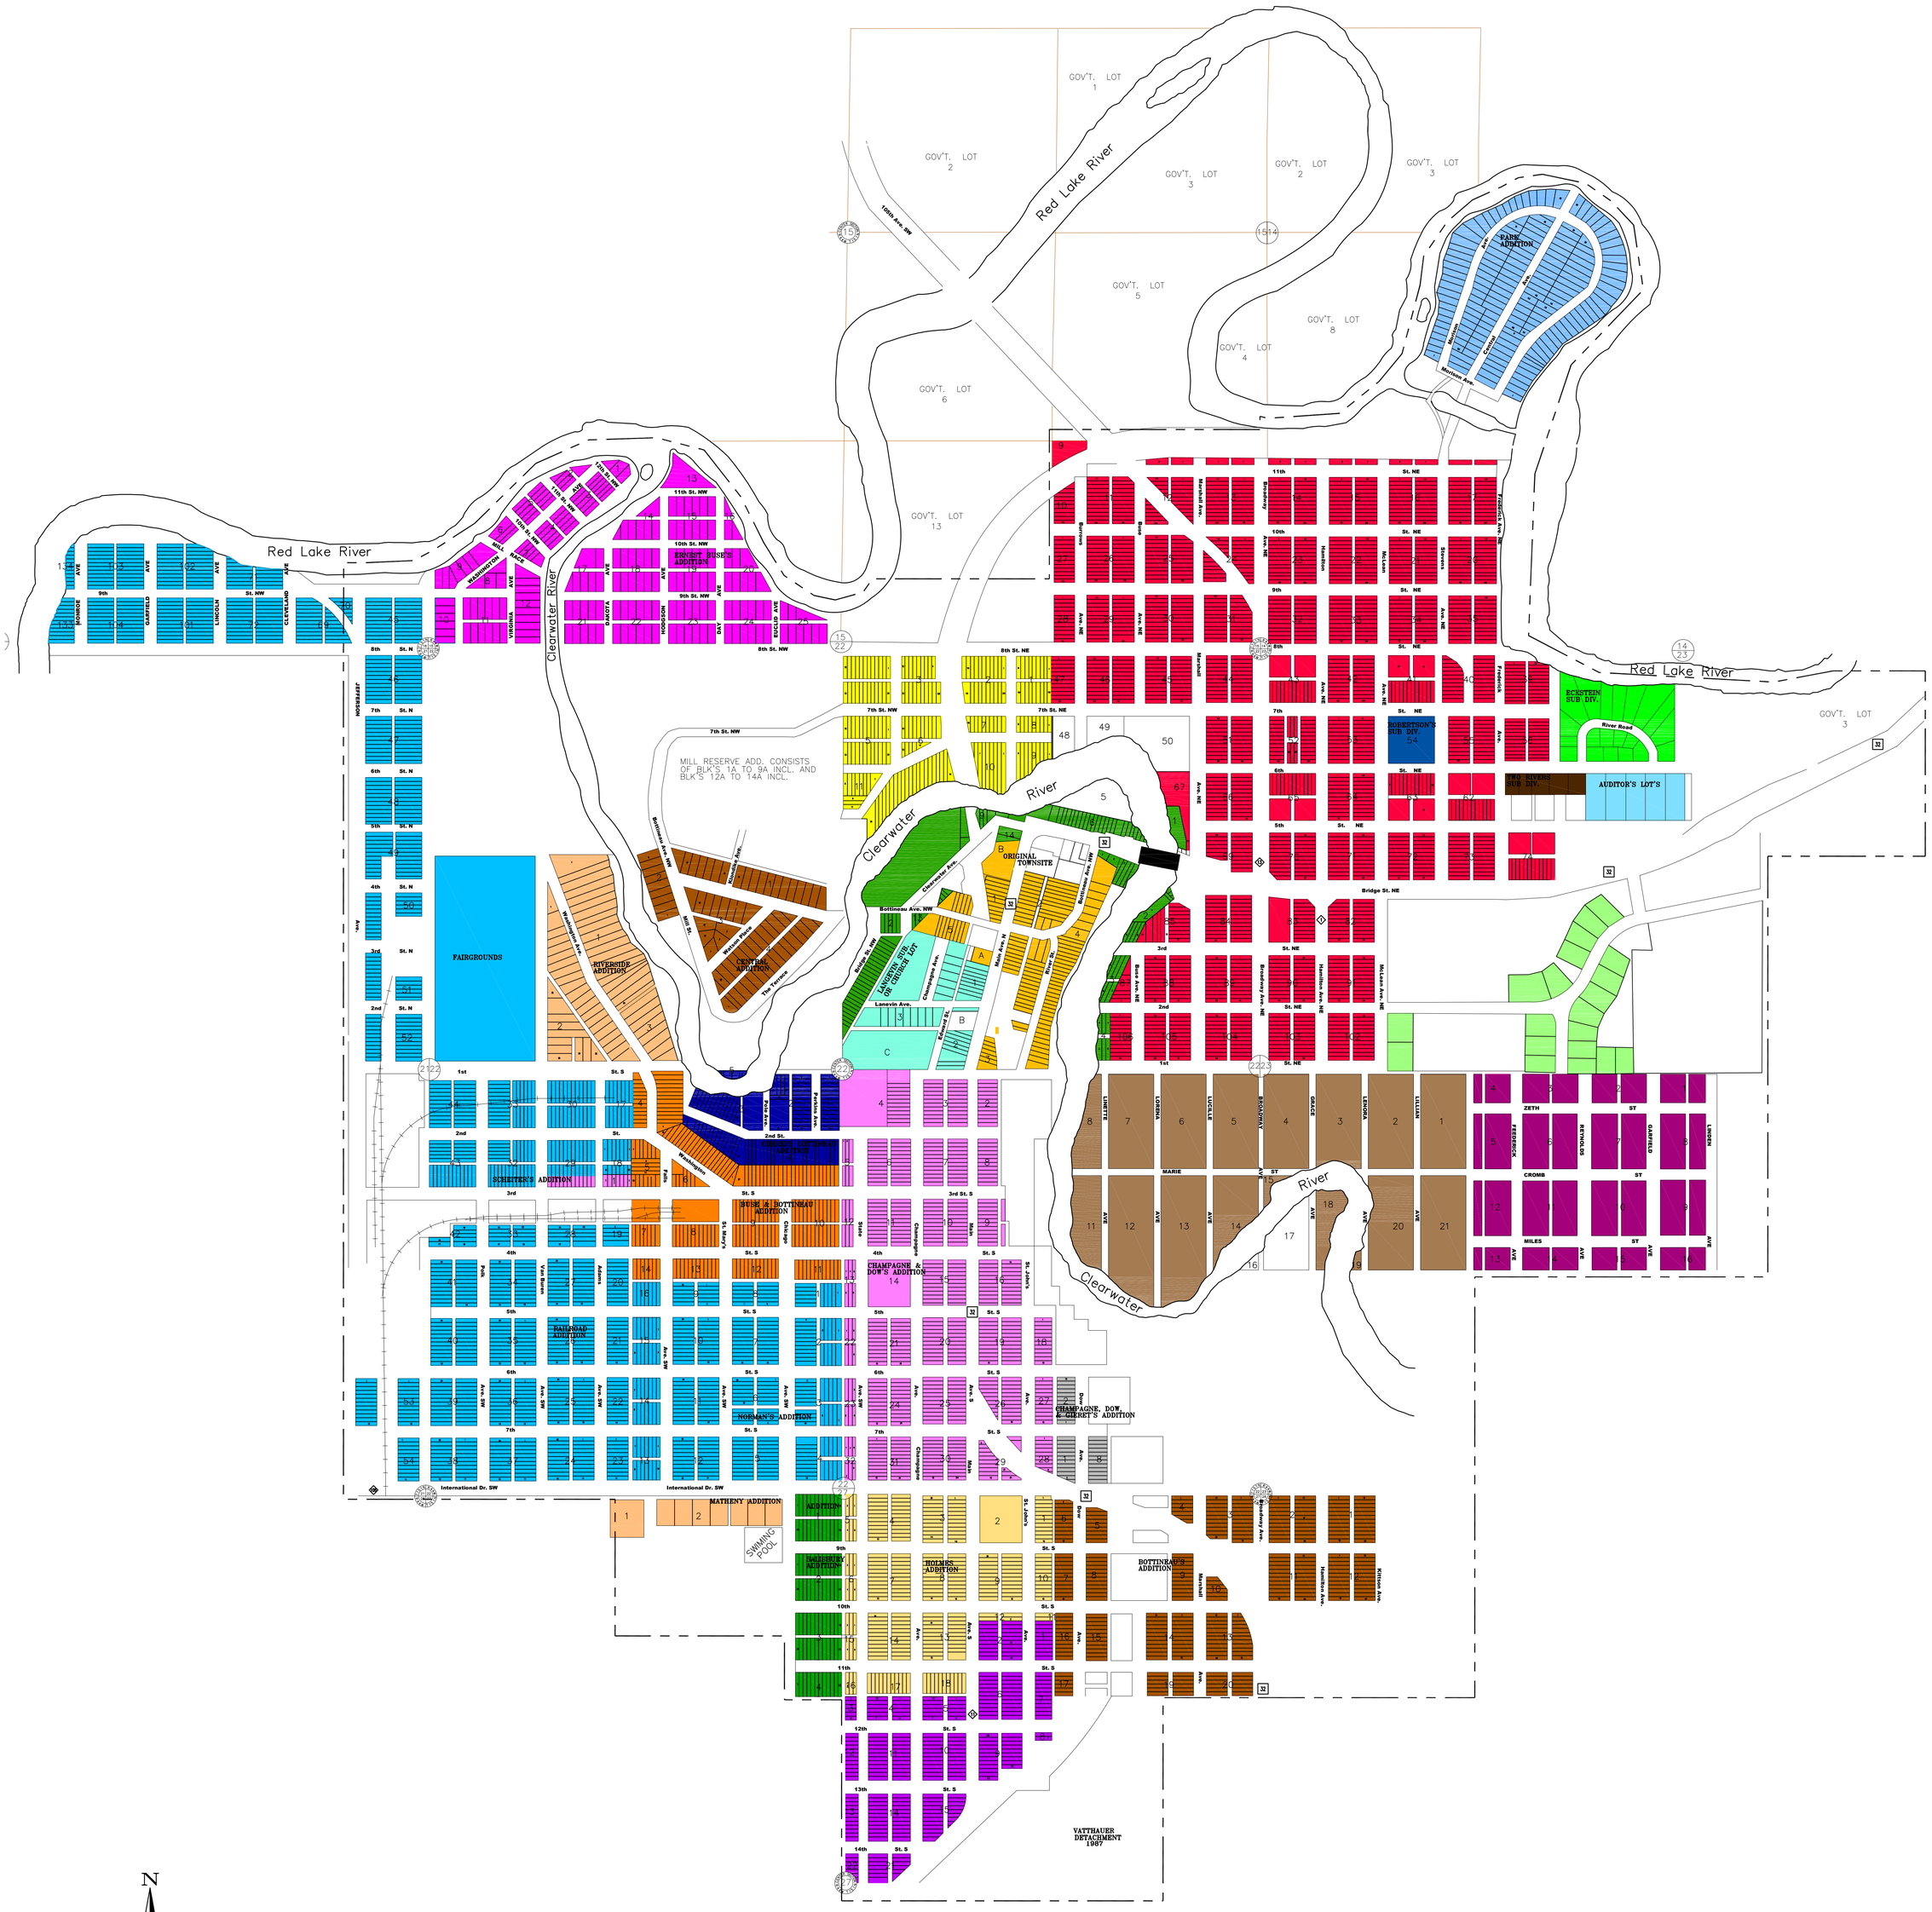


N

W ulteig E

S

**NOT TO SCALE**

NOTE:
THIS MAP IS A COMPILATION OF PLATS, DRAWINGS, CERTIFICATES OF SURVEY, AND OTHER RECORDS OBTAINED FROM THE CITY OF RED LAKE FALLS, REDLAKE COUNTY, AND USGS MAPS. FOR PRECISE AND MORE COMPLETE GEOMETRIC DATA, USERS ARE ADVISED TO REFER TO THE OFFICIAL RECORDS. PARCEL LOCATIONS ARE APPROXIMATE ONLY AND ARE NOT INTENDED TO CONVEY LEGAL OWNERSHIP.


Ulteig

Detroit Lakes - Minneapolis - Bismarck - Fargo - Sioux Falls
1041 Hawk Street, P.O. Box 150
Detroit Lakes, Minnesota 56502-0150
Phone: 218.847.5607 Fax: 218.847.2791
Web: www.ulteig.com
Drawn By: CJB
Checked By: ACL
Approved By: CJT


Red Lake Falls
A City for All Seasons

# RED LAKE FALLS, MINNESOTA
# RED LAKE COUNTY
# PLAT ADDITION'S MAP